REV.	DESCRIPTION	DRAWN	DATE
		APPD.	DATE

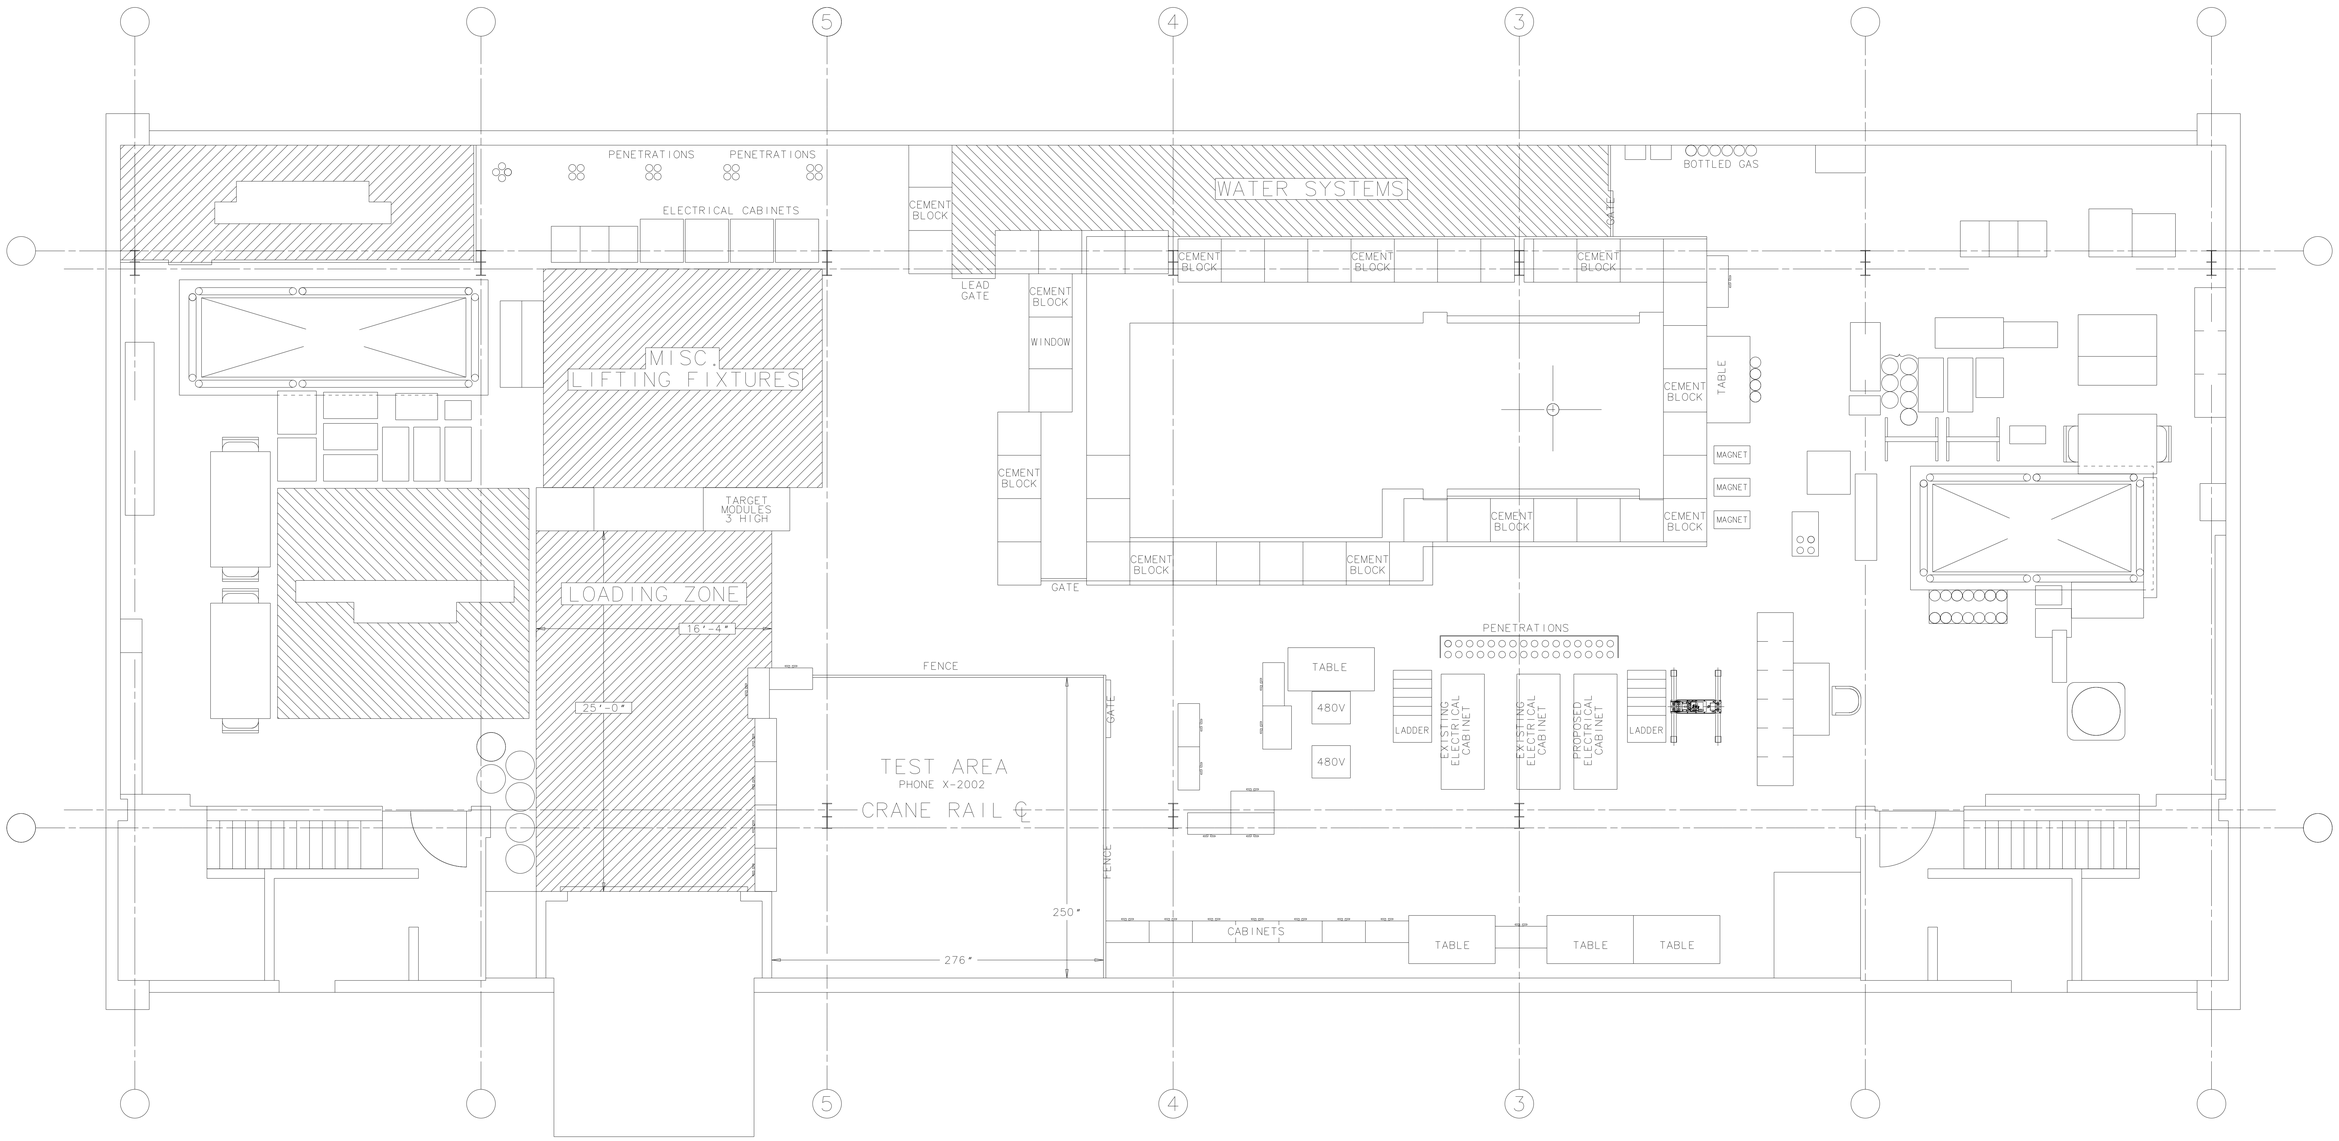

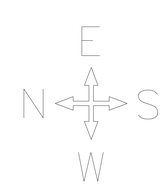

ITEM	PART NO.	DESCRIPTION OR SIZE	QTY.
PARTS LIST			

UNLESS OTHERWISE SPECIFIED	ORIGINATOR	H. LE	2/5/99
	DRAWN	D. HAUSER	2/8/99
± ± ±	CHECKED	H. LE	2/23/99
1. BREAK ALL SHARP EDGES 1/64 MAX.	APPROVED	H. LE	2/23/99
2. DO NOT SCALE DRAWING.	USED ON		
3. DIMENSIONS BASED UPON ANSI Y14.5M-1982			
4. MAX. ALL MACH. SURFACES √	MATERIAL		

FERMI NATIONAL ACCELERATOR LABORATORY
UNITED STATES DEPARTMENT OF ENERGY

ANTIPROTON SOURCE
ANTIPROTON TARGET BUILDING (AP-0)
FLOOR PLAN

SCALE	FILMED	DRAWING NUMBER	REV.
1/4"=1'		8000-ME-375164	

CREATED WITH I-DEAS_VI USER NAME: DHAUSER

NOTICE: IMAGE OBTAINED FROM FERMILAB WEB SITE
This information is provided for REFERENCE use only.
Not for MANUFACTURE, or DESIGN INFORMATION.
All information contained in this document represents work sponsored by an agency of the U.S. Government.
Neither the U.S. Government nor any agency thereof, nor Universities Research Association, Inc., nor any of their employees or officers, makes any warranty, express or implied, or assumes any legal liability or responsibility for the accuracy, completeness, or usefulness of any information, apparatus, product or process disclosed, or represents that its use would not infringe privately owned rights.

8000-ME-375164.dwg

NOTE: DATA FOR THIS DRAWING TAKEN FROM "WAVER/MAGNETSTORAGE/APO_FLOOR_PLAN.DWG" (DATED 1/5/94)